Side elevations apply to specific plots only - refer to site plan for locations

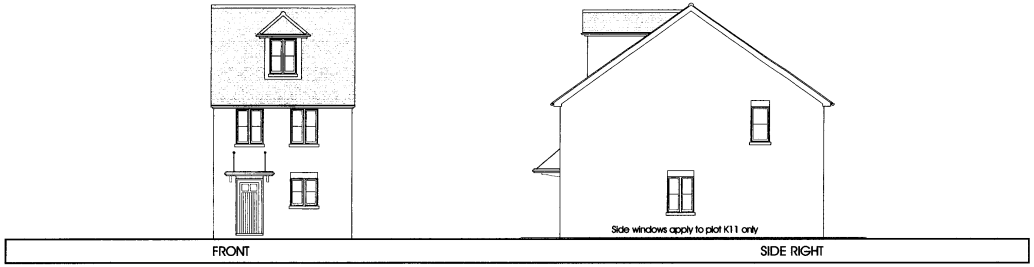

FRONT SIDE RIGHT

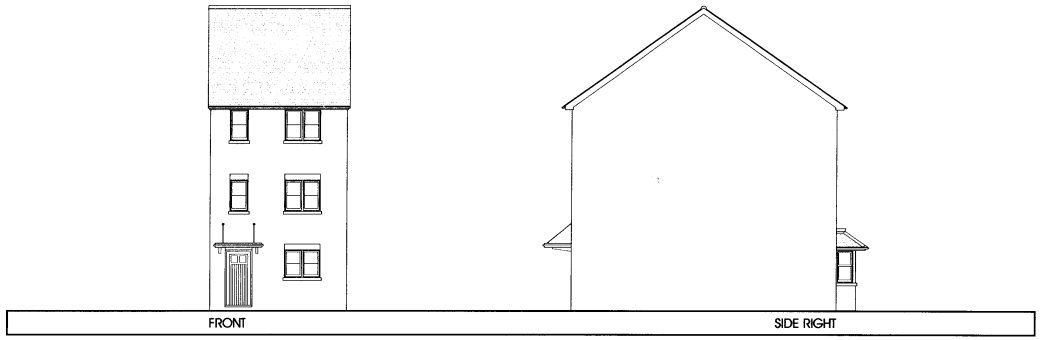

FRONT SIDE RIGHT

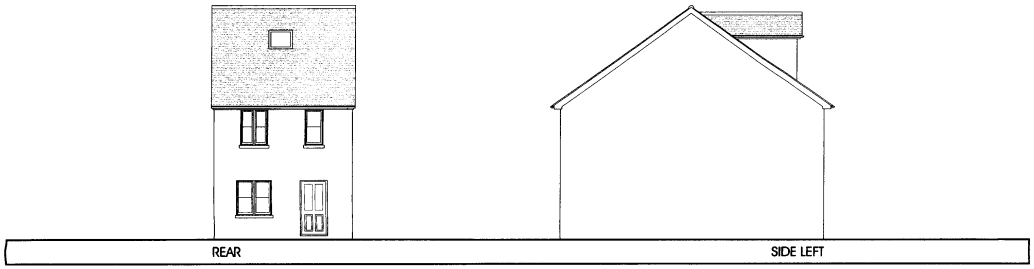

REAR SIDE LEFT

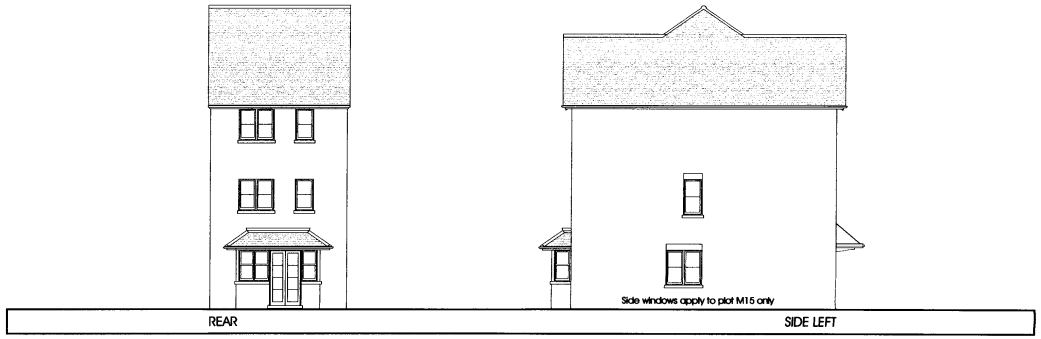

REAR SIDE LEFT

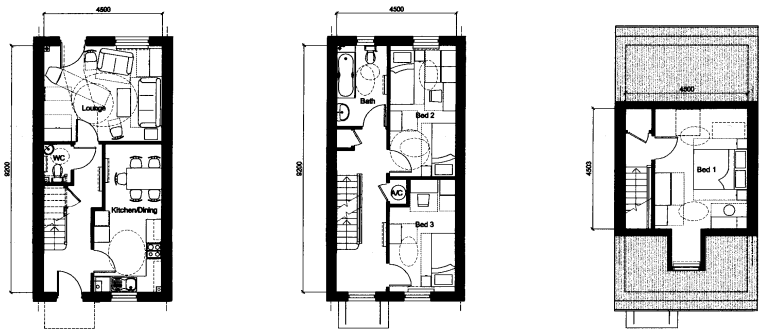

GROUND FLOOR FIRST FLOOR SECOND FLOOR

A-3M TYPE (104.62m²)
affordable house - 3 bed

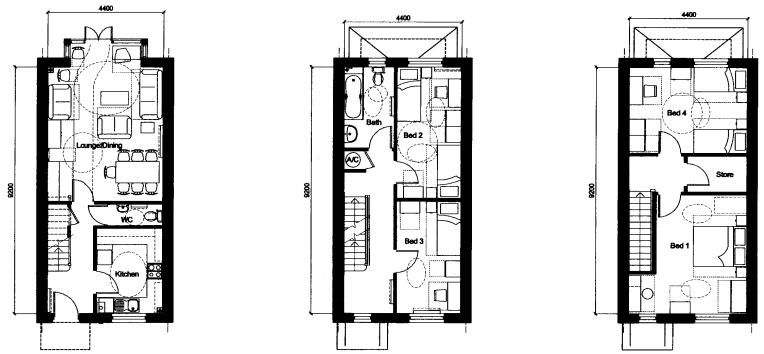

GROUND FLOOR FIRST FLOOR SECOND FLOOR

A-4N TYPE 123.71m²)
affordable house - 4 bed

MC 2006/0093

ORIGINAL

MEDWAY
24 JAN 2006
RECEIVED

Persimmon Homes S.E.

Rev A 18.01.06 Type A-3M ammended as per client instruction dated 04.01.06 and 12.01.06 (ed) ( )

Medway Gate
Cuxton

title Phase 1 House Types A-3M / A-4N
drawing no A3760/2.1/38 rev A
drawn AJ/PRB/ed
checked
scale 1:100
date 12.05

PRP